General Notes
Do not scale from drawing. Use marked dimensions.
To be read in conjunction with all other Consultant's drawings.
The Architect to be immediately notified of any discrepancies.
Copyright on this drawing retained by the Architect.
Electronic files are subject to the terms of the
Denton Corker Marshall Electronic Data Disclaimer.

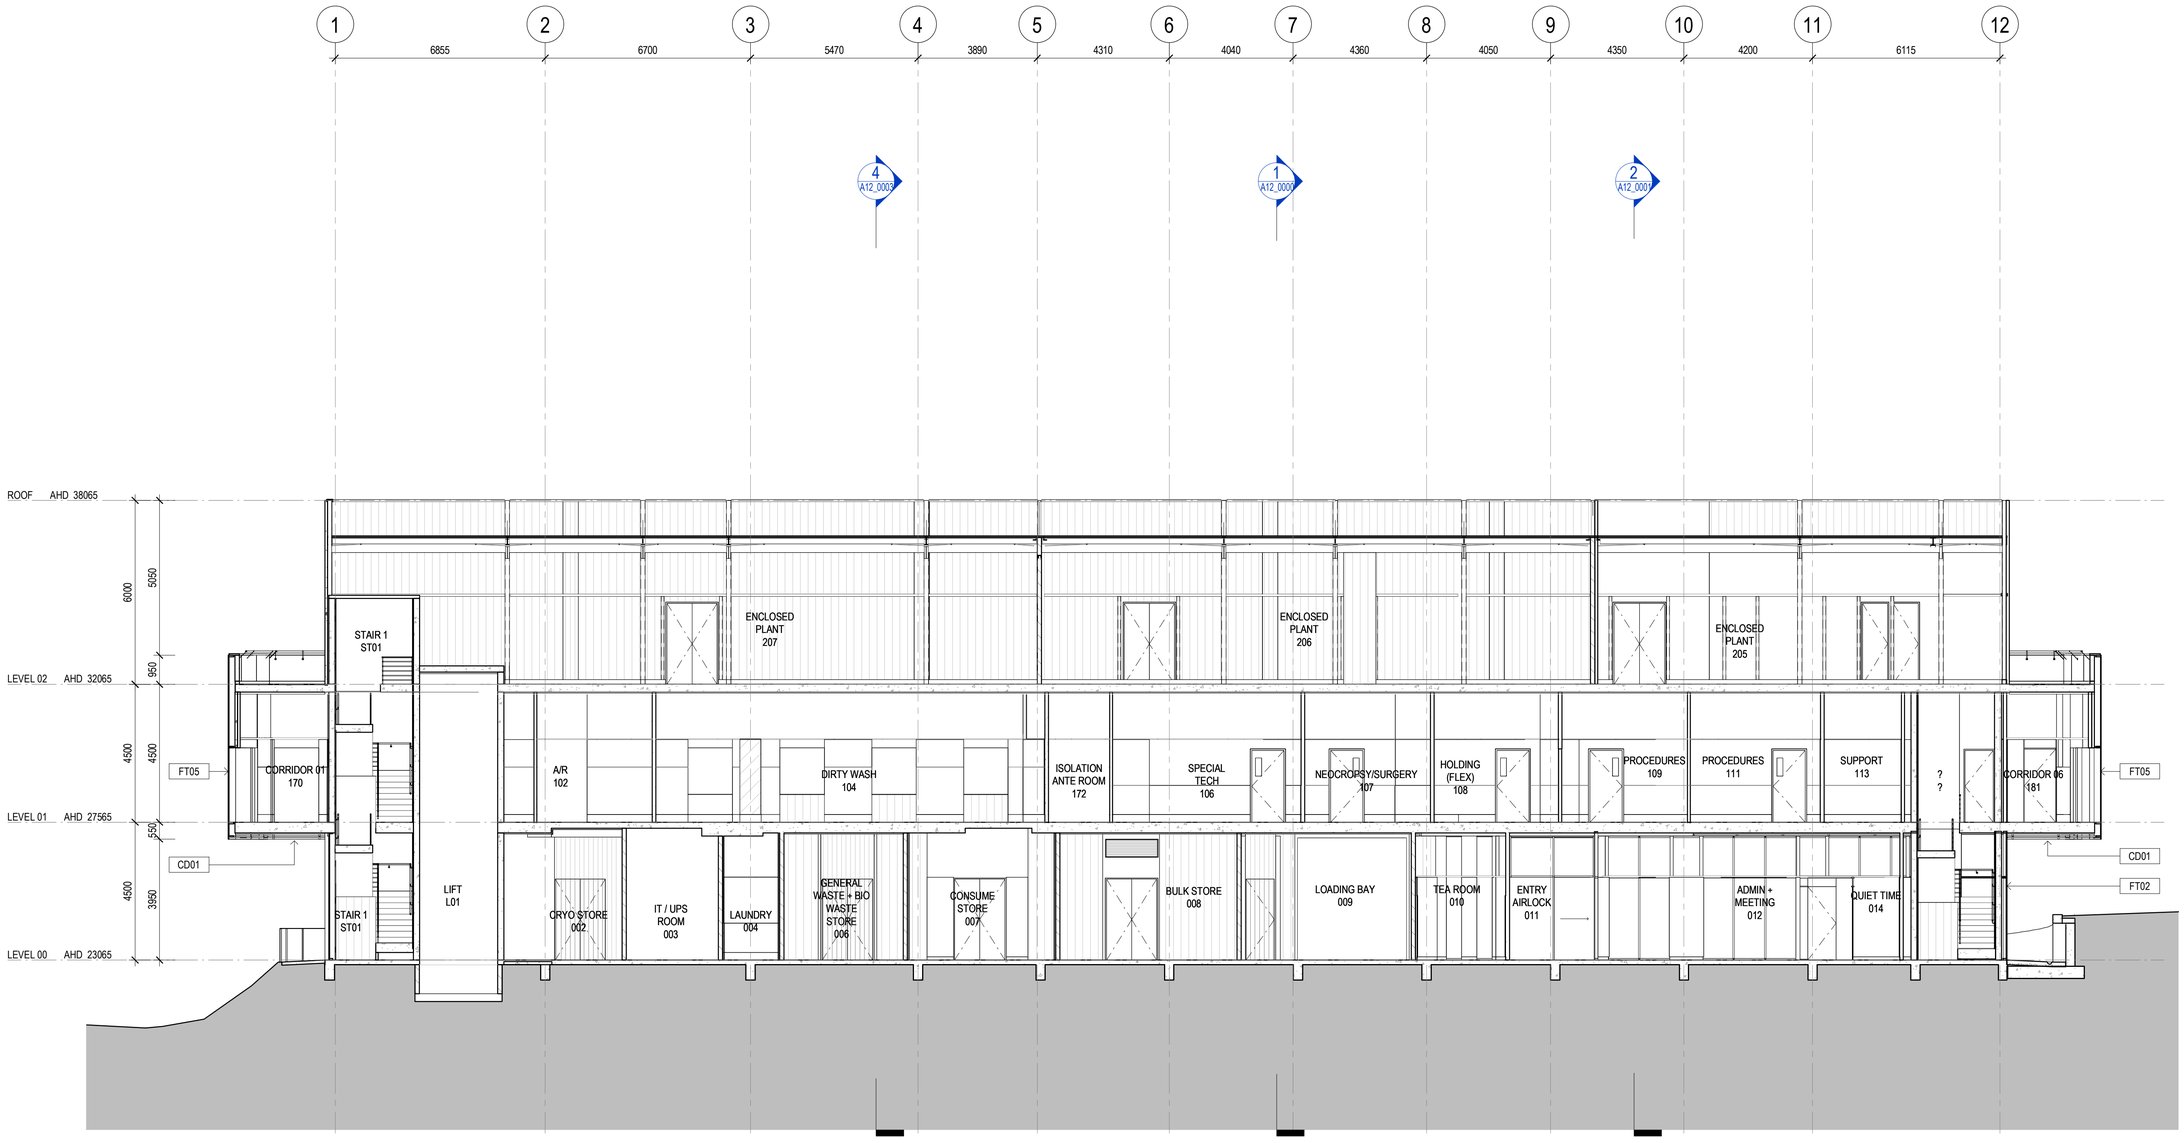

1 **SECTION 05**
A10_0000 SCALE 1 : 100

Scale / North Point
1:0 @ A1 1:0 @ A3 0 0 0 0 0MM

Drawing Status
ISSUED FOR TENDER

FOR INFORMATION

No.	Date	App	Revision or reason for issue
T1	25/10/2018	PA	Issued for Tender

DENTON CORKER MARSHALL

Architect
Denton Corker Marshall Pty Ltd
Level 19, 55 Collins Street
Melbourne Victoria 3000
Australia

T +61 3 9012 3600
F +61 3 9012 3601
E melb@dentoncorkermarshall.com

dentoncorkermarshall.com

Project Title
D0136 - UON BIORESOURCES UNIVERSITY OF NEWCASTLE

Client
CALLAGHAN CAMPUS
University Dr, Callaghan NSW 2308
Telephone +61 2 4921 5000 Facsimile +61 2 4985 4200

Drawing Title
GA SECTIONS - SHEET 04

Drawn By	Checked By
Author	Checker

Project Number	Drawing Number	Revision
D0136	**A12_0004**	**T1**

Project File
D0136 UoN BioResources_R18

Issue Date
25/10/2018